

N-W CORNER OF EAST 1/4 OF N-E 1/4  
SECTION 18, T1N, R1W,  
MONROE COUNTY, IND.  
CICr-D09

CEDAR BLUFF ROAD  
N89°47'10"W  
1317.36'

N-W CORNER OF S-W 1/4  
SECTION 17, T1N, R1W  
MONROE COUNTY, IND.  
N89°50'22"W  
55.00'  
CICr-E11



SCALE 1"=200'  
RUDRA-THOMPSON  
PLAT OF SURVEY  
IN SEC. 17-18-19-20, T1N, R1W  
MONROE COUNTY, IND.  
357.60 ACRES

Sec 18, 19 T1N 1W

78.91 AC

27.45 AC

N-W CORNER OF WEST 1/4  
OF N-E 1/4, SEC. 19, T1N, R1W,  
MONROE COUNTY, IND.  
CICr-C13

S-W CORNER OF EAST 1/4  
OF S-E 1/4, SEC. 19, T1N, R1W,  
MONROE COUNTY, IND.  
CICr-D13

N89°18'55"W  
1303.12'

1303.12'  
N89°18'55"W

597.64'  
N89°50'22"W

N89°50'22"W  
717.00'

N-E CORNER OF N-W 1/4 OF N-W 1/4  
SEC. 20, T1N, R1W,  
MONROE COUNTY, IND.  
CICr-F13 (ES)

S-E CORNER OF N-W 1/4 OF N-W 1/4  
SEC. 20, T1N, R1W,  
MONROE COUNTY, IND.  
CICr-F14

177.18 AC

74.06 AC

MONON RAILROAD

CLEAR CREEK  
N55°00'E  
31.00'




LEE UTT R.L.S. #50089 IND.  
1604 SOUTH HENDERSON ST  
BLOOMINGTON, IND.  
APRIL 22, 1980






| FED ROAD DIST NO | STATE | DF<br>PROJ NO. | FISCAL YEAR | SHEET NO | TOTAL SHEETS |
|------------------|-------|----------------|-------------|----------|--------------|
| 4                | IND.  | 92 (10)        | 1958        | 13       |              |

RSID001337

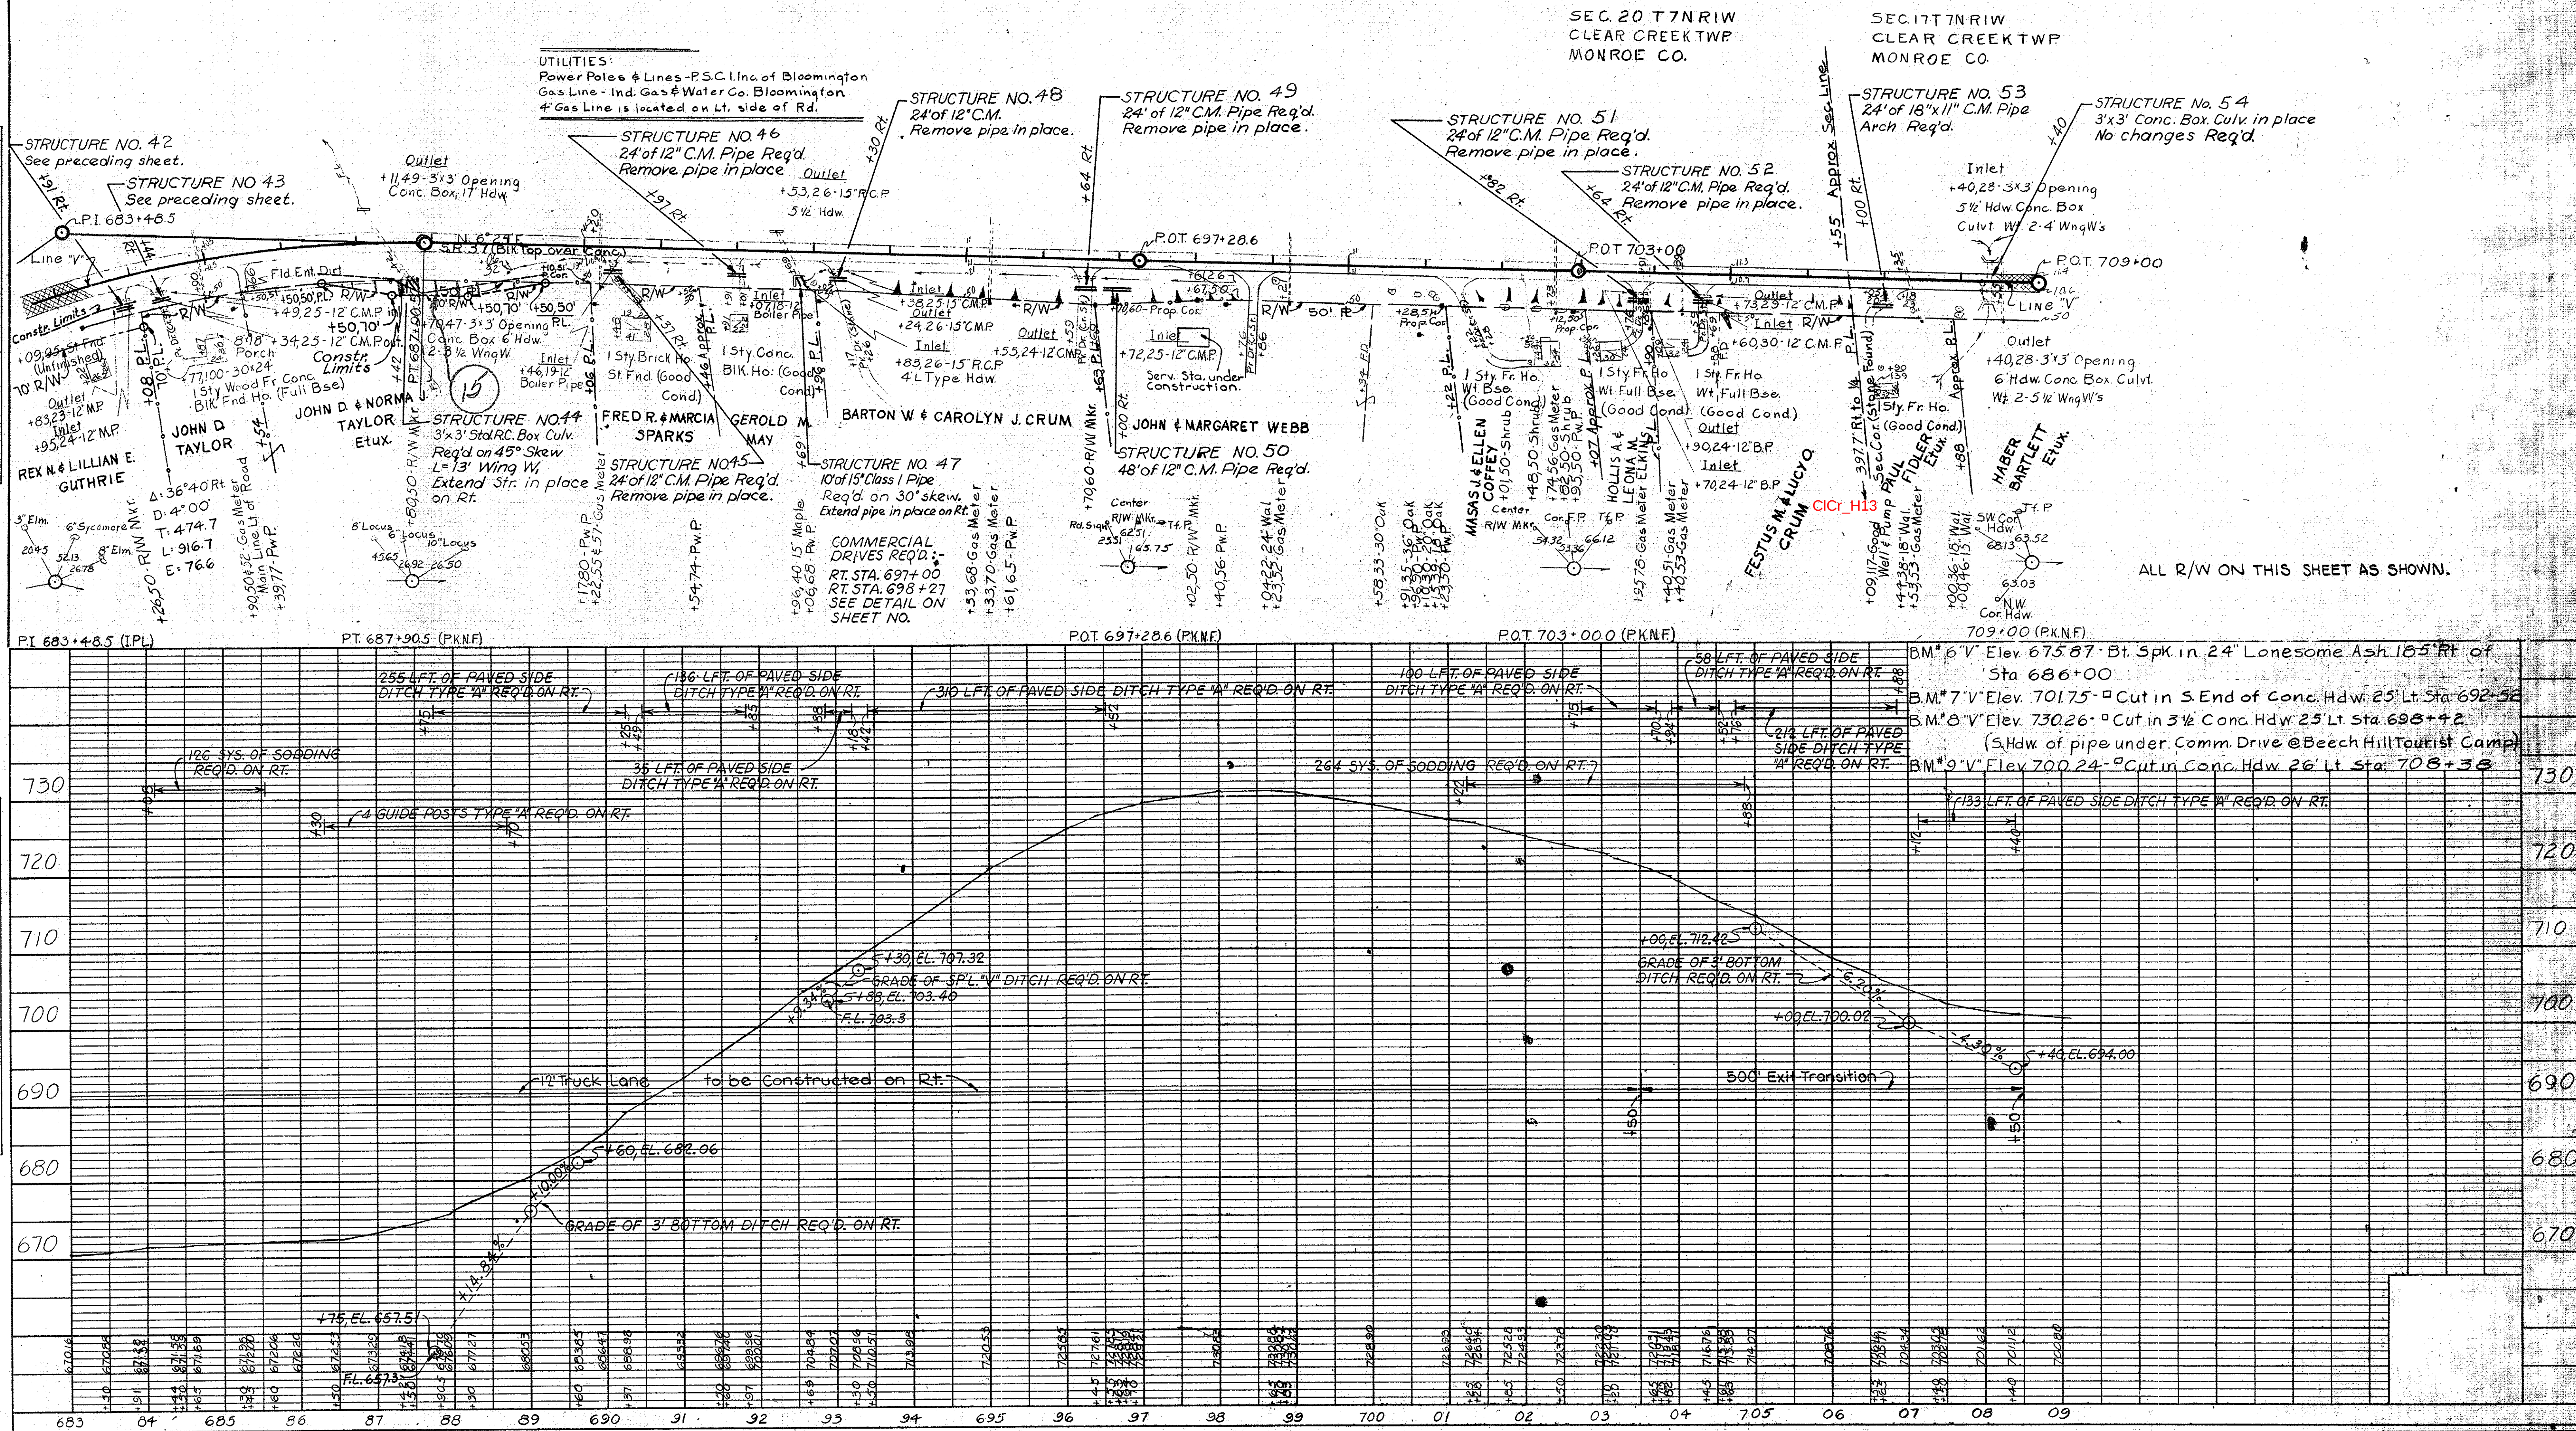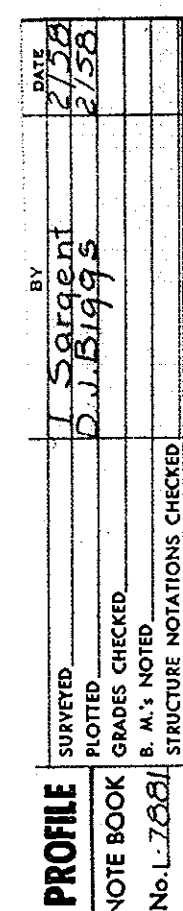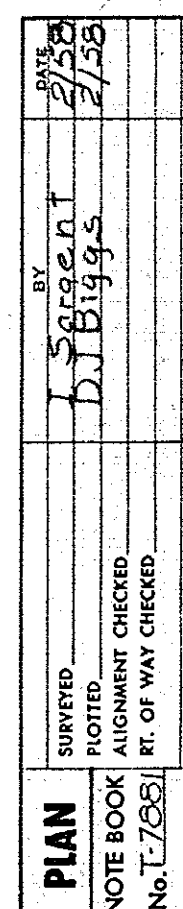



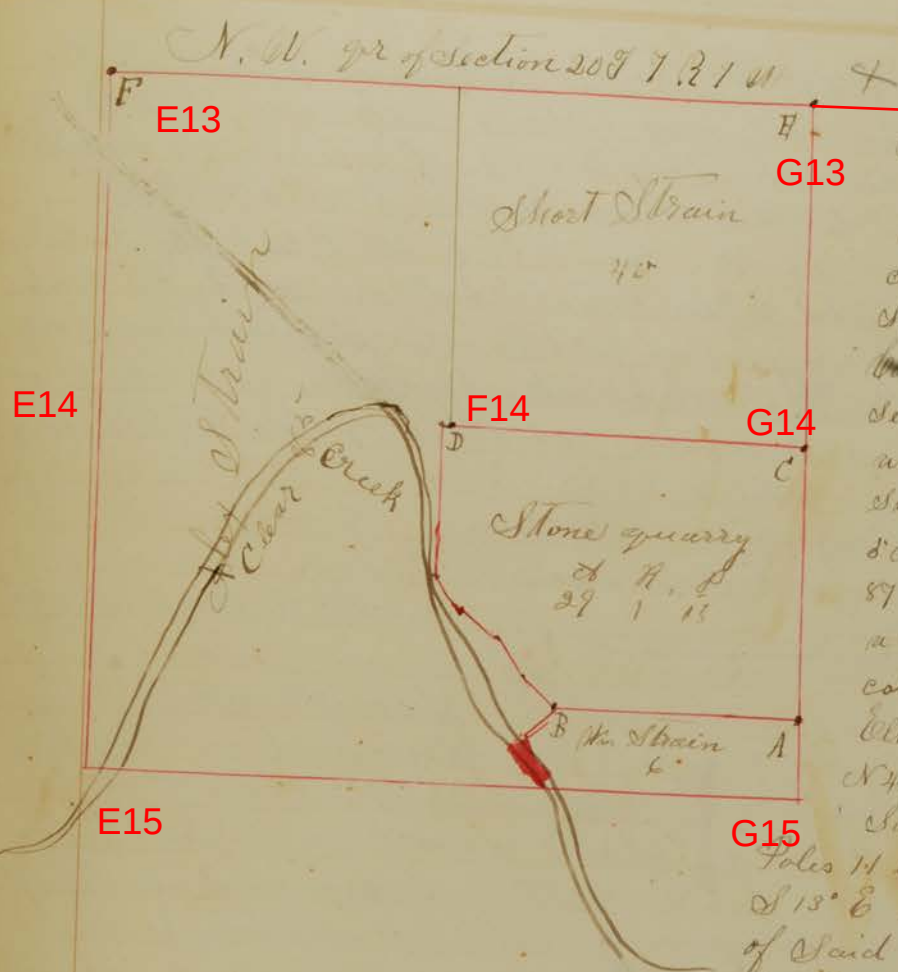

I13

October 30<sup>th</sup> 1885  
 Ran the following lines  
 and established the following  
 corners in the N. W. qr of  
 Section 20 Town 7 N. R. 1. W.  
 commenced at the center of  
 Section 20 Ran N 32° W 14 Poles  
 and established corner witness  
 Sugar 20 N 89° W 43 lks. witness  
 S N 32° W 82 lks Thence South  
 87° W 52 Poles to the center of  
 a Spring branch and established  
 corner witness in solid rock with  
 Elm 14 East 32 lks Sugar 14  
 N 45° or 26 lks Thence down  
 said branch S 60° W 14  
 Poles 14 lks To Clear creek Thence  
 S 13° E 14 Poles to the South line  
 of said quarter Thence N. 87° E  
 59 Poles 19 lks To the place of

beginning. The above Survey was done at the request of parties  
 interested, Walker Burkhardt & Tom Kugel chainmen sworn Alex  
 Strain flagman sworn


M. H. Baskirk, M. C. S.

Nov 6<sup>th</sup> 1885. Ran the following lines and established the  
 following corners in the N. W. qr of Section 20 T. 7. N. R. 1. W.  
 at the request of Alex Strain and Short Strain commenced  
 at the N. W. corner of 20 Ran S 34° E 139 Poles 12 lks To 20 1/2 on pr  
 corrected back to half dist from thence Ran N 87° E 168 Poles 36 lks To  
 east line of qtr Then commenced at the N. E. cor of Sec 20 Ran S  
 87° W 322 Poles 12 lks To N. W. corner made new wit at N. W. cor  
 Hickory 3 N 35° W 19 lks Established N 1/2 on pr "B" mulberry - N 11° E 22 1/2 lks  
 Ash 3 N 14° W 27 1/2 lks Estab corner at half dist bet center and  
 N 1/2 on pr wit. Oak 24 N 39° E 66 lks Birch 15 N 19° E 67 lks  
 Estab corner at center of N. W. qtr "D" witness Sugar S N 11° W 62 lks  
 Sugar S 89° W 33 lks  
 Josh Kugel chainmen.  
 Thomas Allen Sworn  
 Alex Strain flagman


M. H. Baskirk, M. C. S.

62

RSID000522

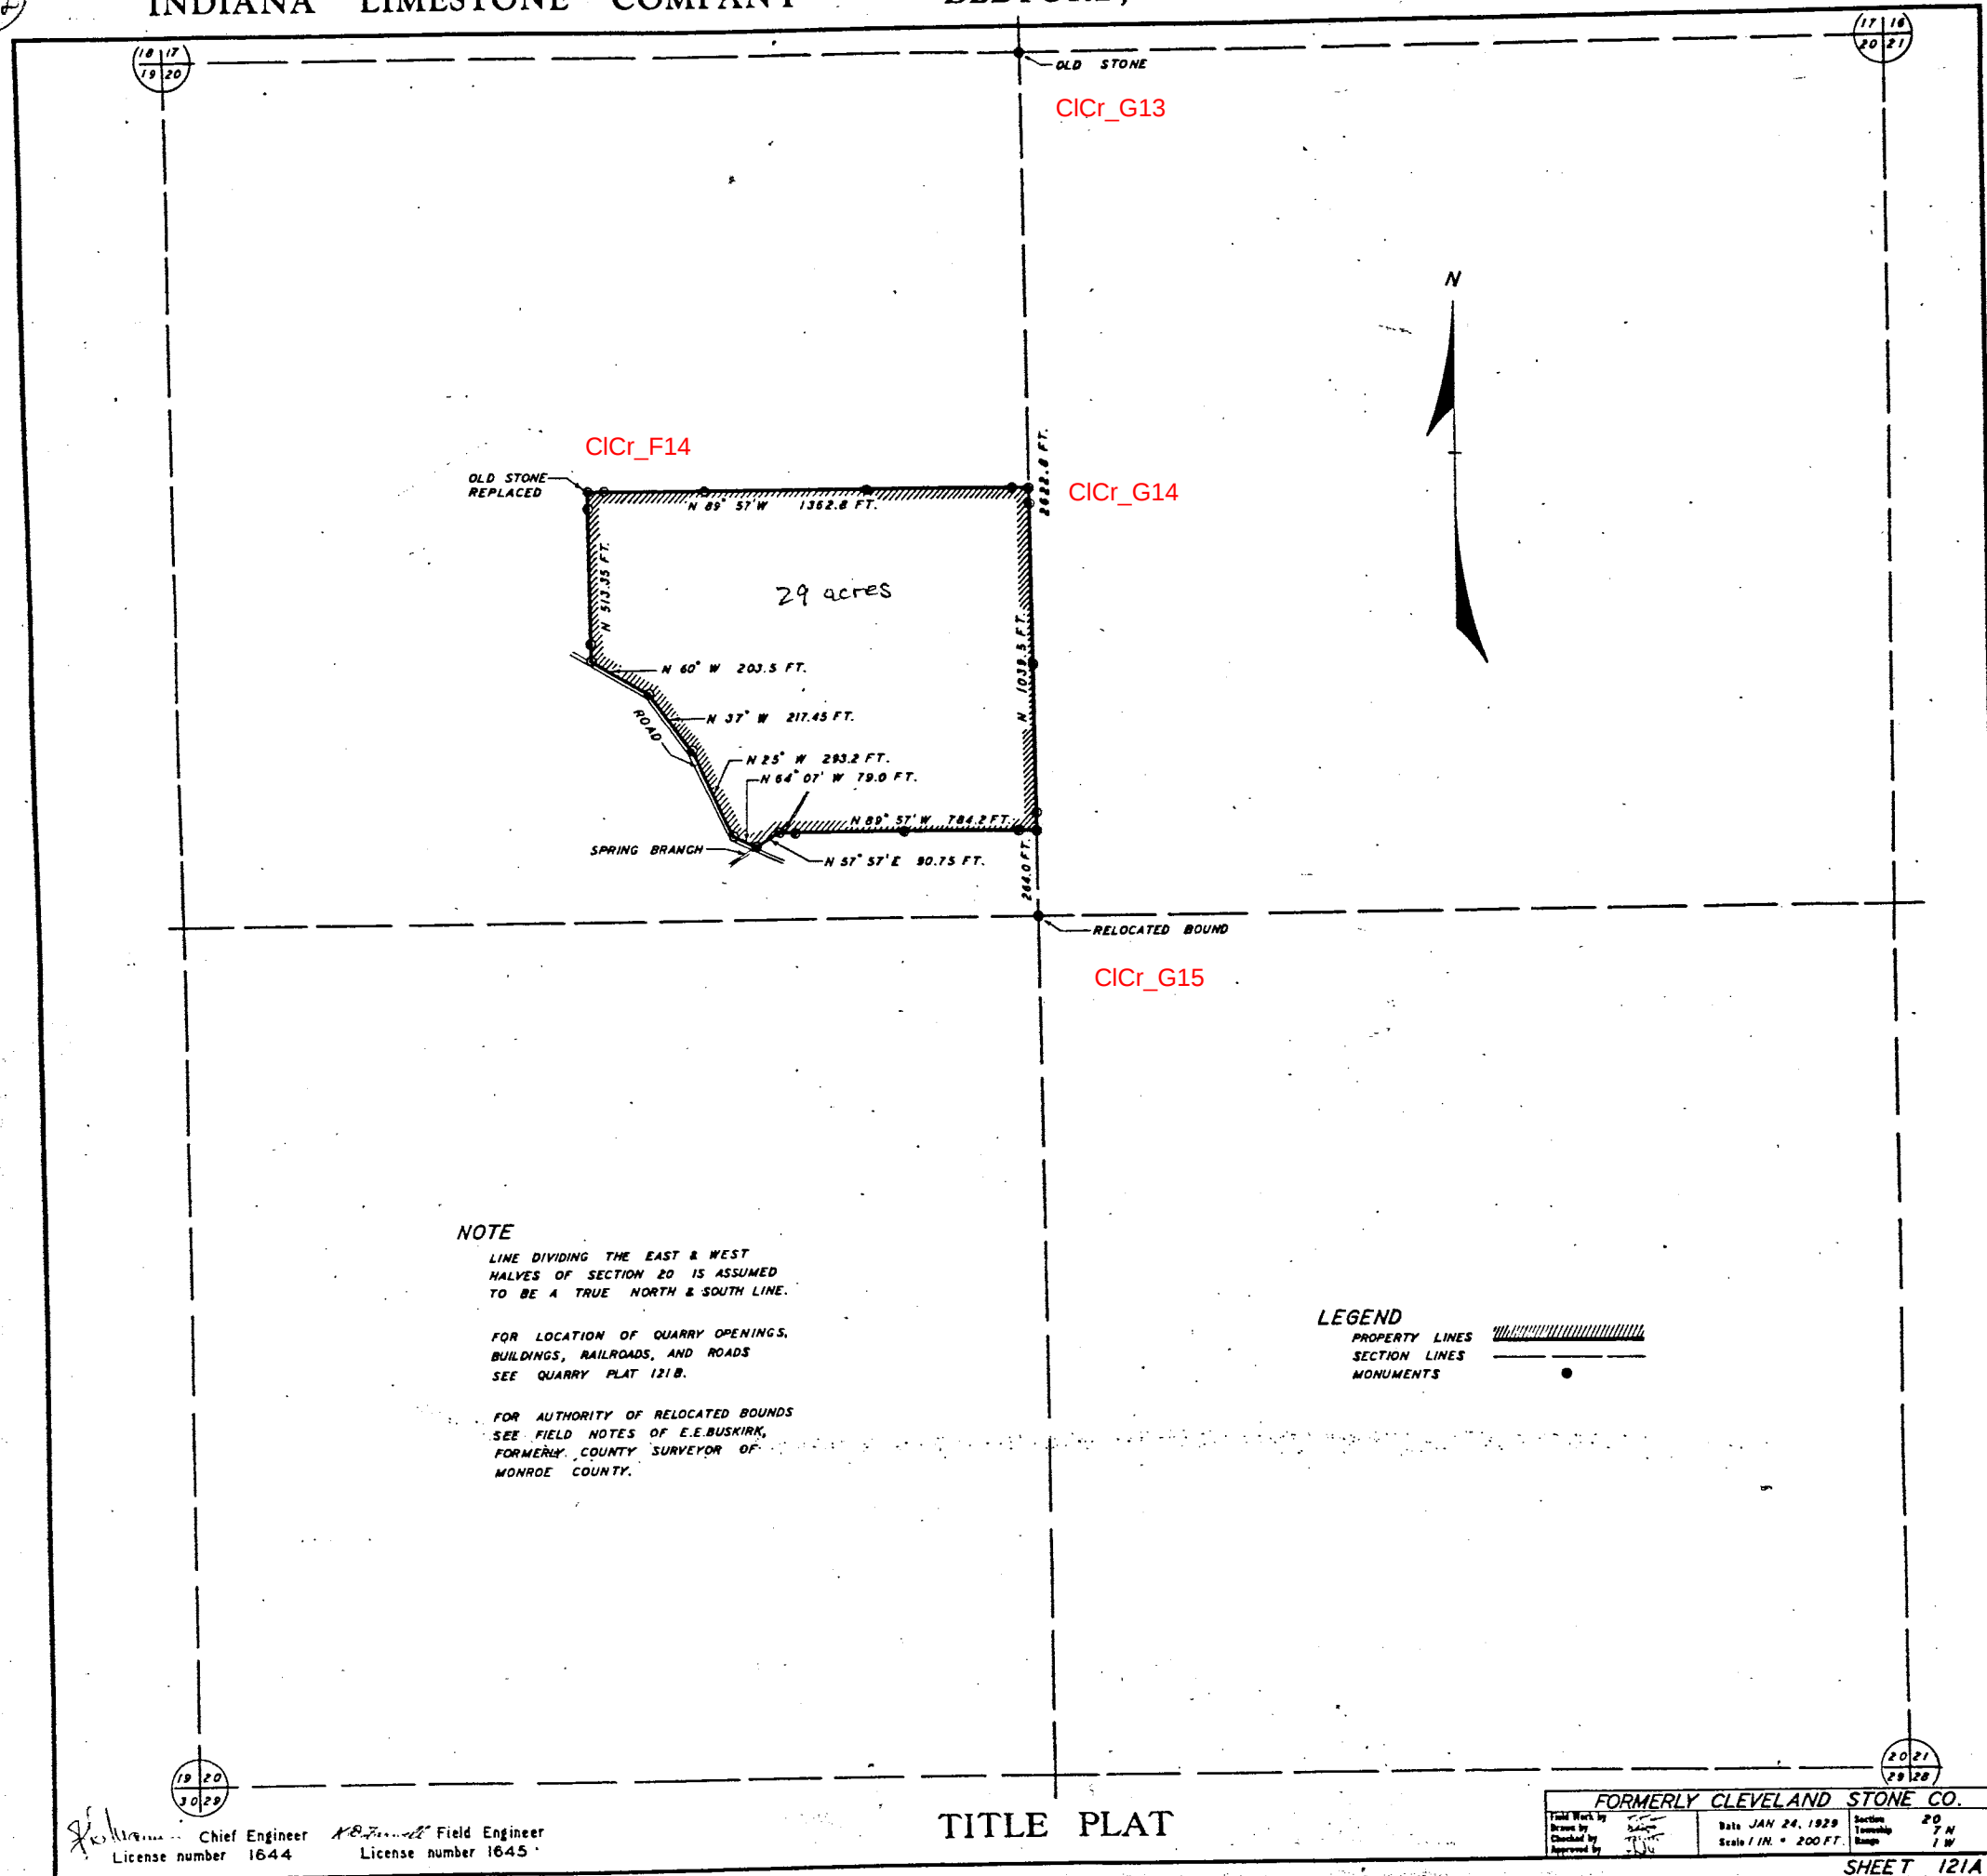




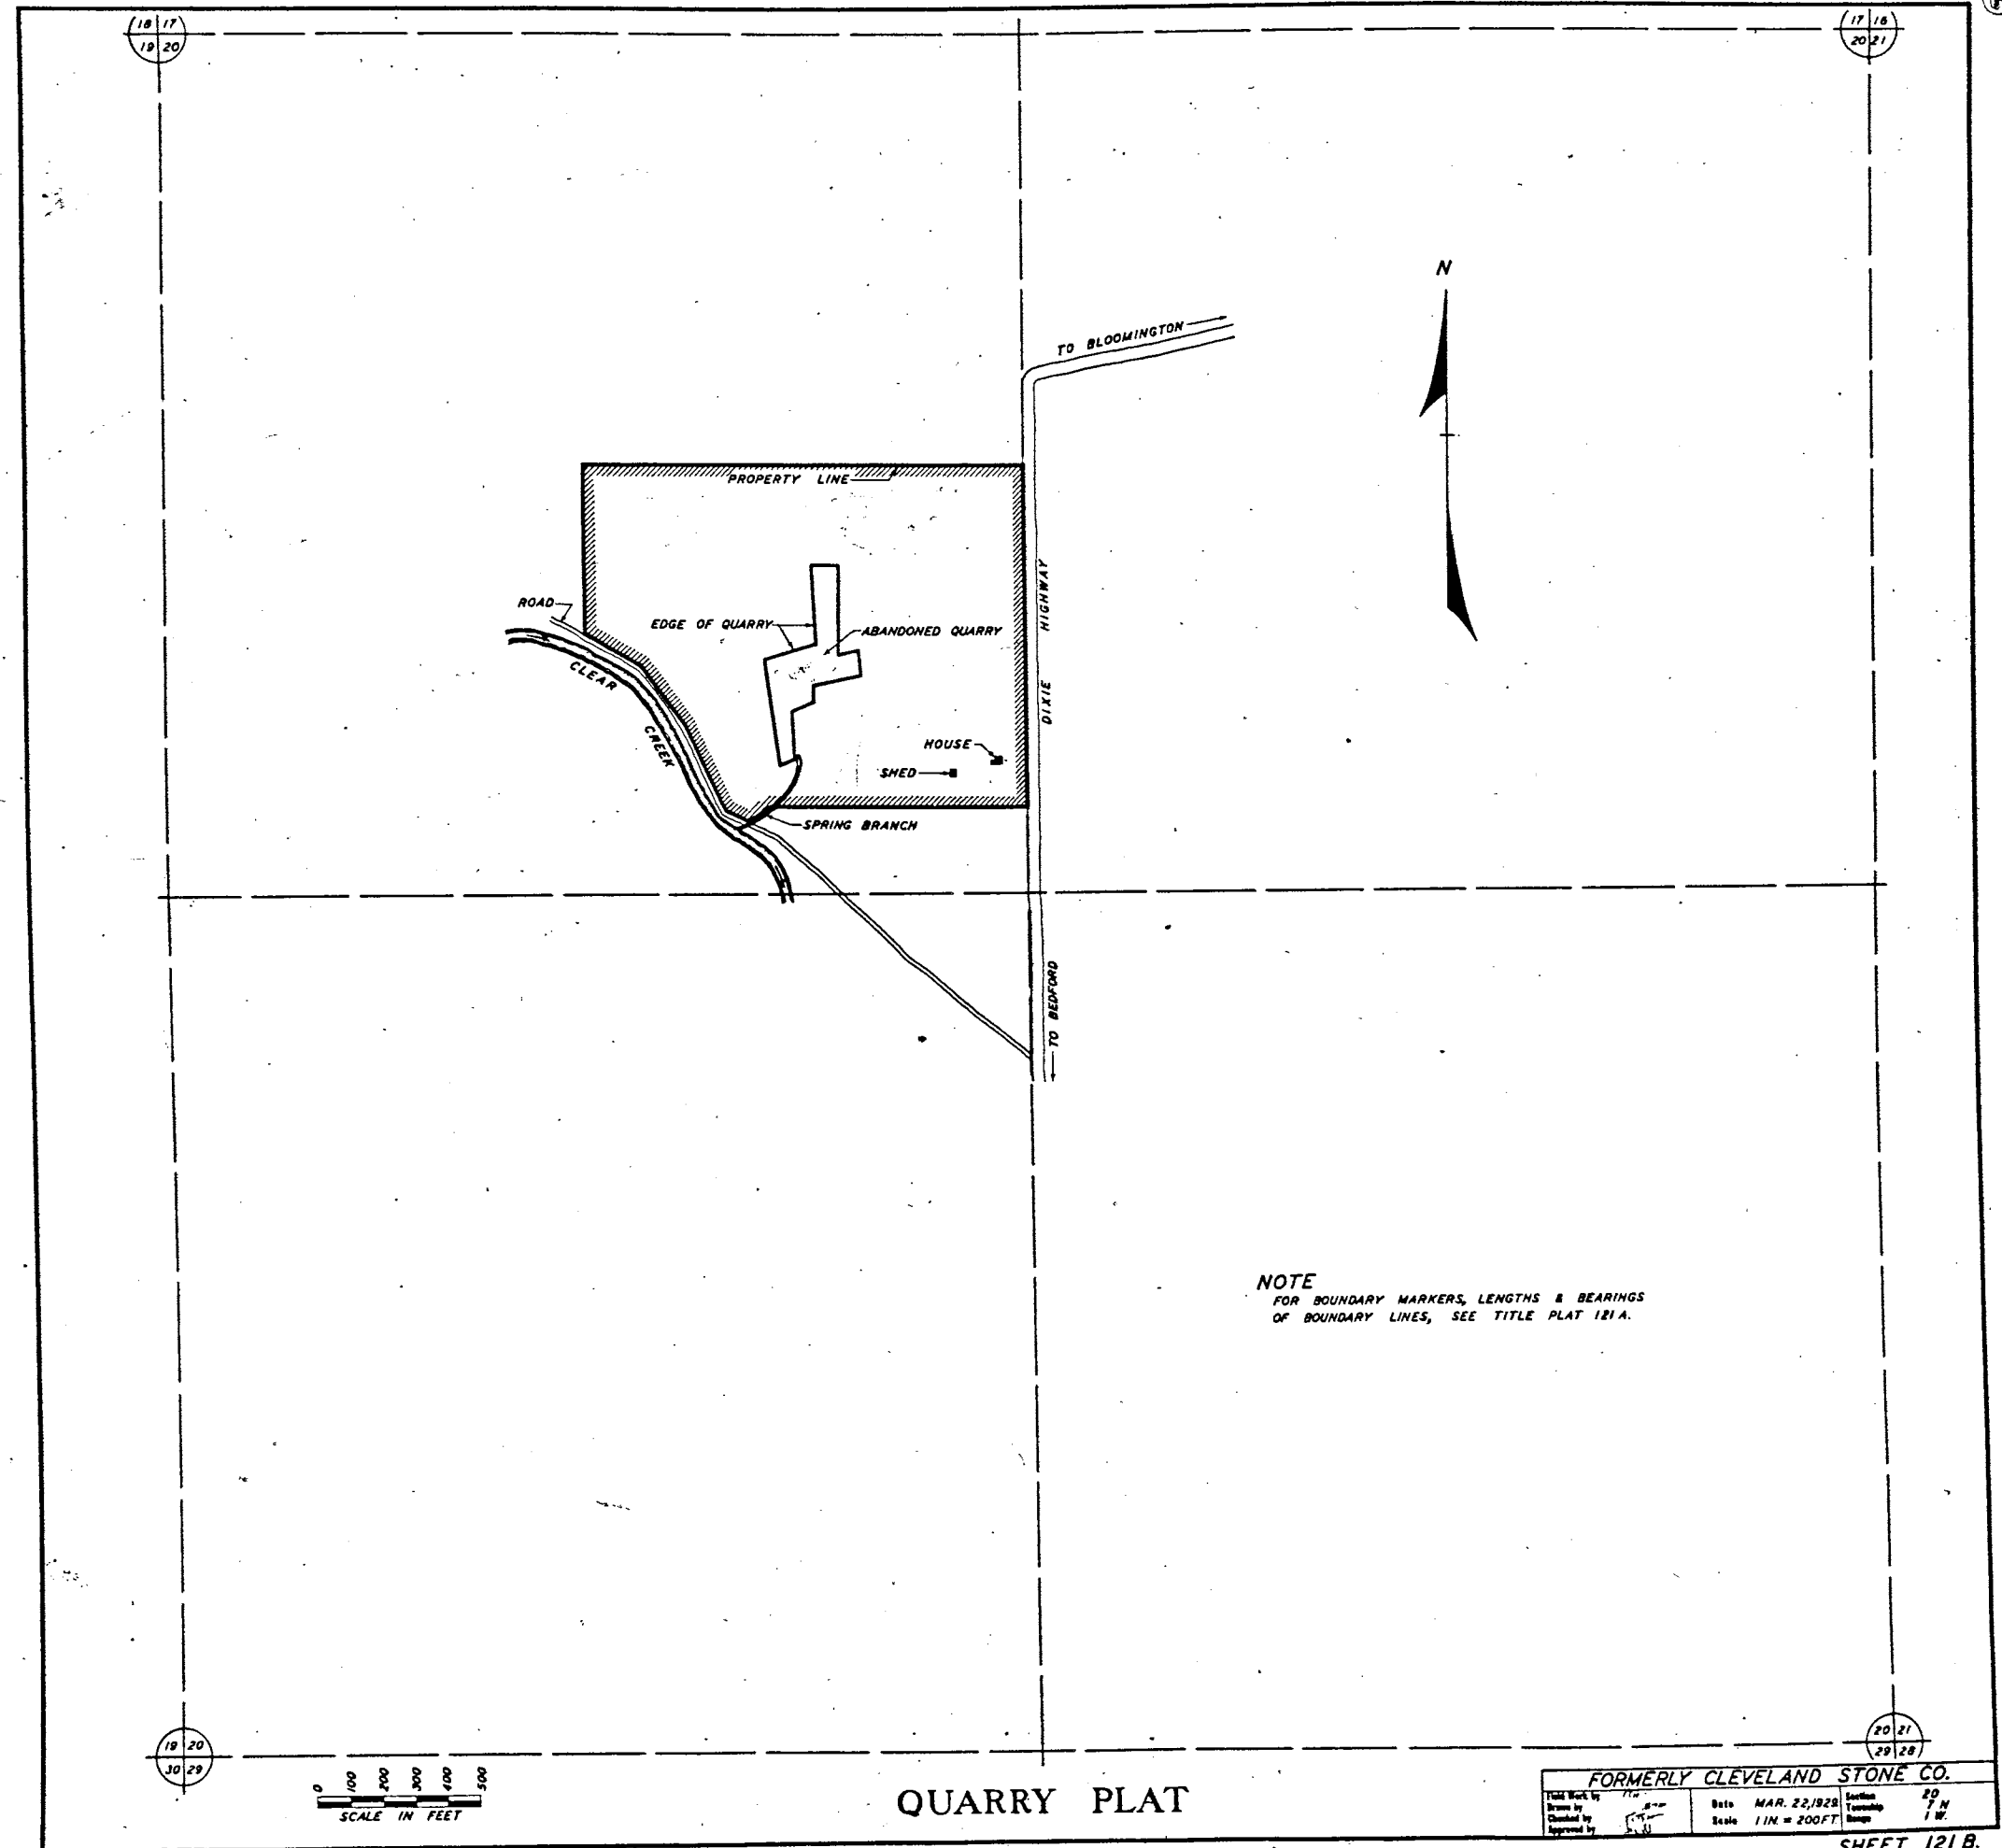

CHARLES CHEESEMAN


2 LOT SUBDIVISION

8727 S. GORE ROAD

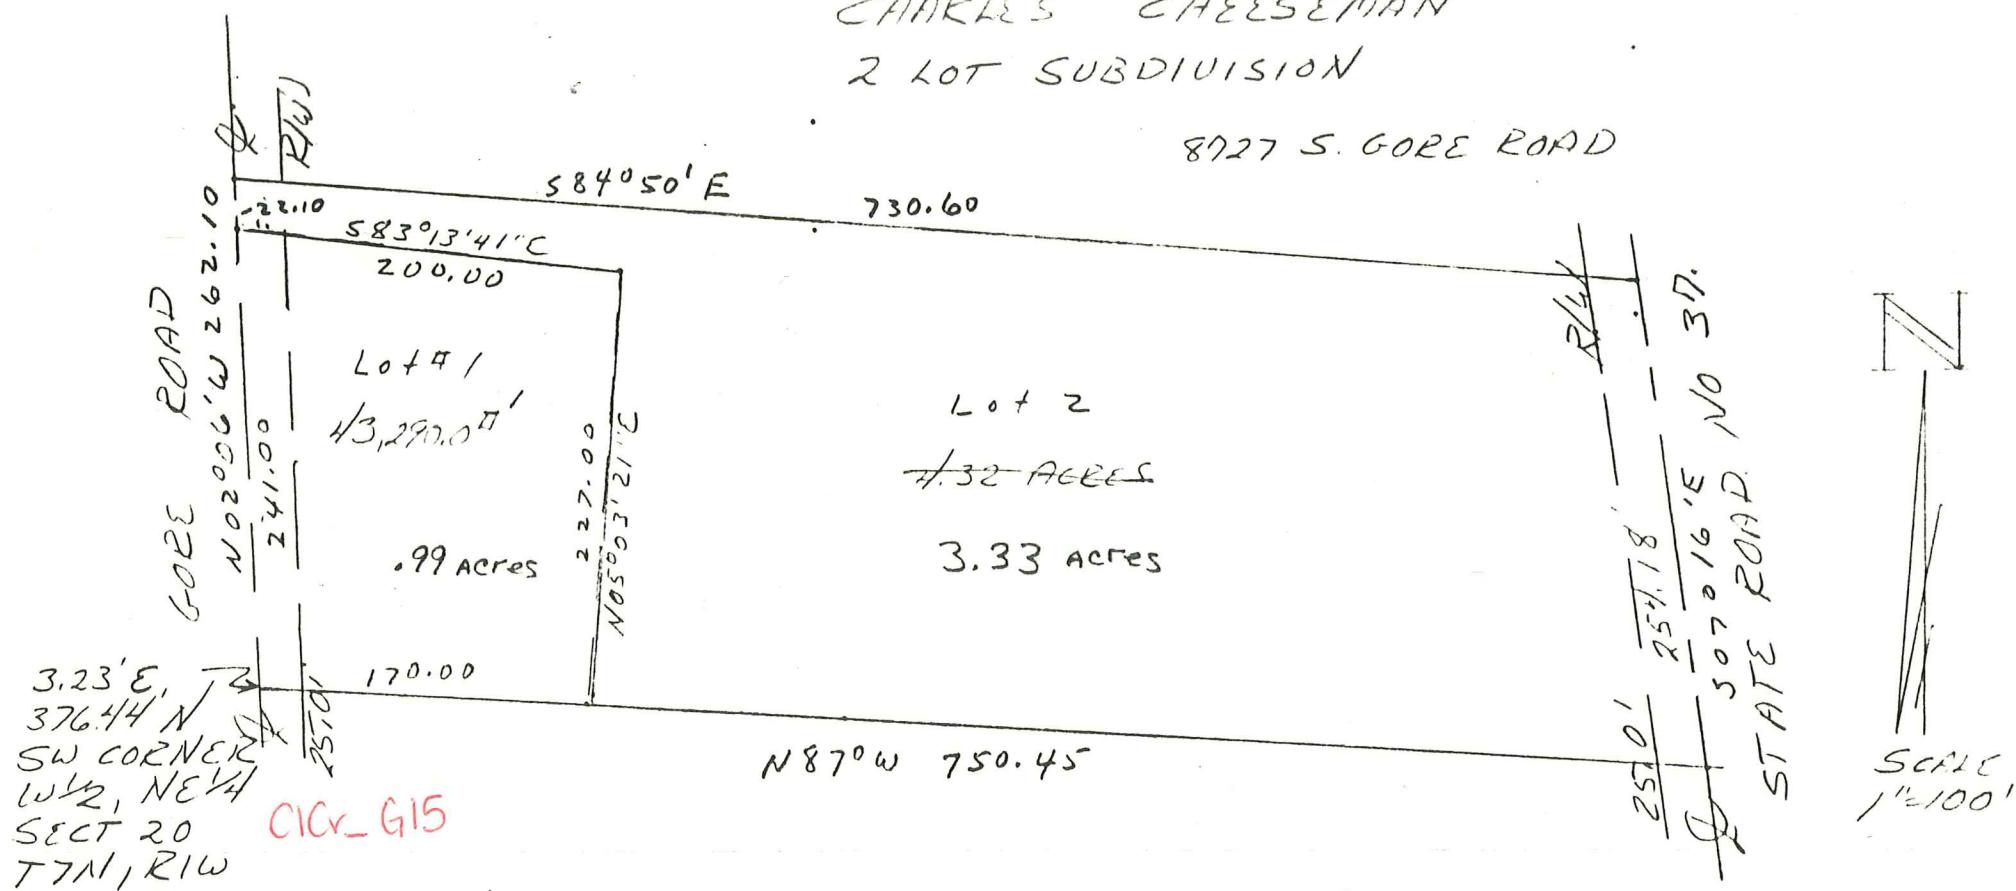

DESCRIPTION:

A part of the West half of the Northeast quarter of Section 20, Township 7 North, Range 1 West, Monroe County, Indiana, described as follows: Beginning at a point which is 3.23 feet East and 376.44 feet North of the Southwest corner of the West half of the said quarter, said point being on the centerline of the Bloomington and Bedford Pike Road, thence North 2 degrees 06 minutes West over and along the centerline of said road, for a distance of 262.10 feet, thence South 84 degrees 50 minutes East for a distance of 730.60 feet, and to the centerline of State Road No. 37, thence South 07 degrees 16 minutes East over and along the centerline of State Road No. 37 for a distance of 254.18 feet, thence North 87 degrees West for a distance of 750.45 feet and to the place of beginning. Containing 4.32 acres, more or less. Subject to all legal highways.

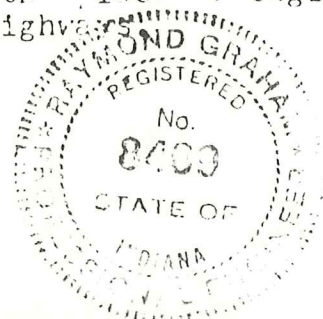

Raymond Graham

Raymond Graham  
3215 N. Smith Pike  
May 22, 1981

R.P.E. 8409 I.S. 9978 IND.  
Bloomington, Indiana

Adjoining property  
To East  
Owned by  
HERMAN WHITE

S. 37  
Hwy 37  
010 Hwy 37



